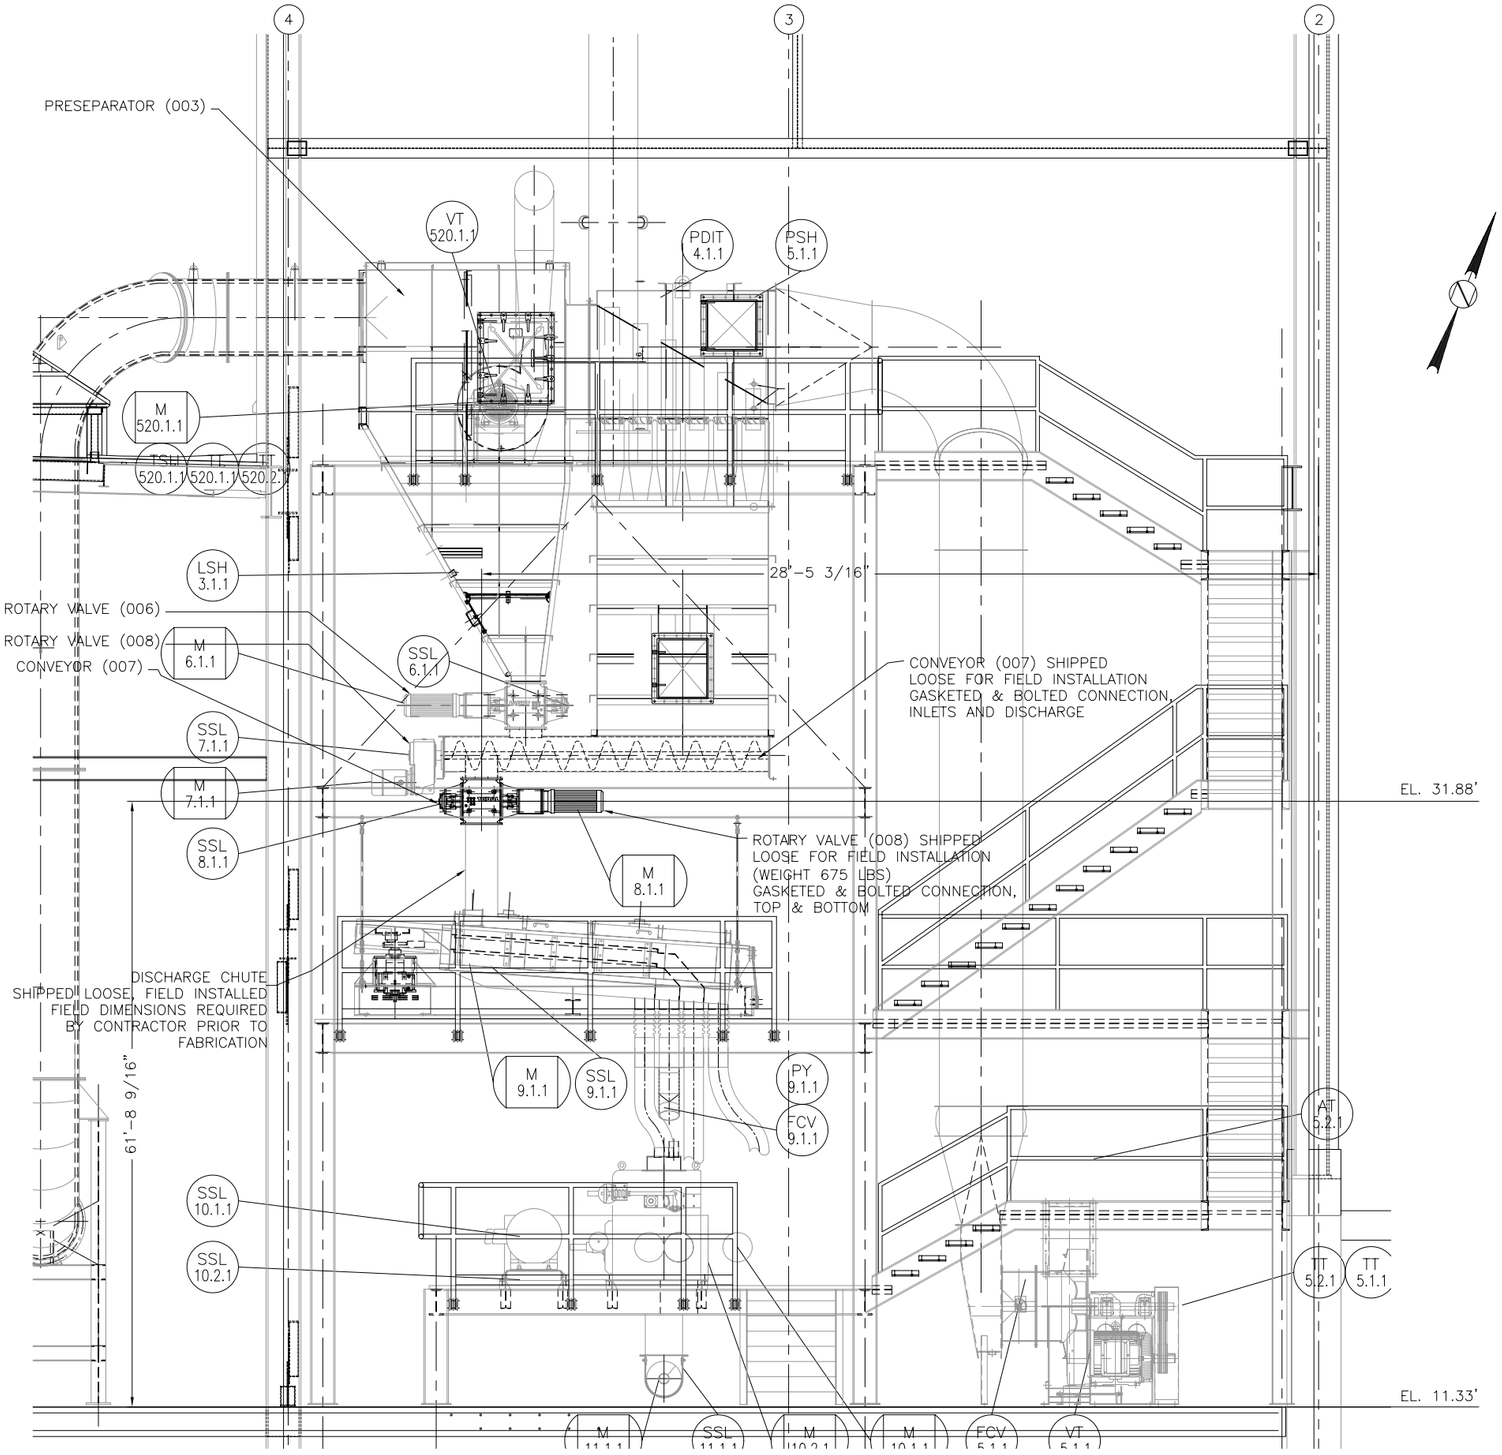

ELEVATION VIEW

INSTALLATION NOTES:

1. EQUPMENT CONNECTION JOINTS TO BE GASKETED.
2. GASKETS & HARDWARE PROVIDED BY ANDRITZ.
3. CONTRACTOR TO PROVIDE FILED DIMENSIONS REQUIRED FOR CHUTES AFTER EQUIPMENT IS INSTALLED.

TAG EQP'T 40.008.000

ANDRITZ-RUTHNER, INC.
1010 COMMERCIAL BLVD. SOUTH
ARLINGTON, TEXAS 76001
(817) 465-5611

STATE OF CONNECTICUT • WILLIAM F. HOLLOWAY • 25905 • REGISTERED PROFESSIONAL ENGINEER

REV	DATE	REVISION
1	01/16/07	UPDATED LAYOUT
0	06/05/06	FOR FINAL REVIEW/BUILDING PERMIT

DRAWN BY: JEN
DATE: 12/20/05
CHECKED BY:
DATE:
APPROVED BY:
DATE:
SCALE: 3/8"=1'-0"
FILE 152400820
SIZE DDS40

JOB NAME: CITY OF STAMFORD CONNECTICUT SOLIDS DRYING PROJECT

TITLE: ROTARY AIR LOCK (008) INSTUMENTATION & UTILITES

PROJECT NUMBER 1524

DRAWING NUMBER 008-20 REV 1

SHEET 1 OF 1

THIS DRAWING IS COPY RIGHTED
THIS DRAWING IS A TRADE SECRET AND ONLY ENTRUSTED TO THE RECIEVER FOR HIS PERSONAL USE. WITHOUT THE SIGNED WRITTEN CONSENT OF ANDRITZ-RUTHNER, INC., IT MUST NOT BE COPIED NOR MADE AVAILABLE TO THIRD PARTIES, INCLUDING COMPETITORS, NOR MADE ACCESSIBLE TO SUCH PARTIES. ANY ILLEGAL USE BY THE RECIEVER OR THIRD PARTIES FOR WHICH HE IS RESPONSIBLE CAN CONSTITUTE A CAUSE FOR LEGAL ACTION. THIS DRAWING MUST BE RETURNED ON REQUEST OF THE COMPANY.