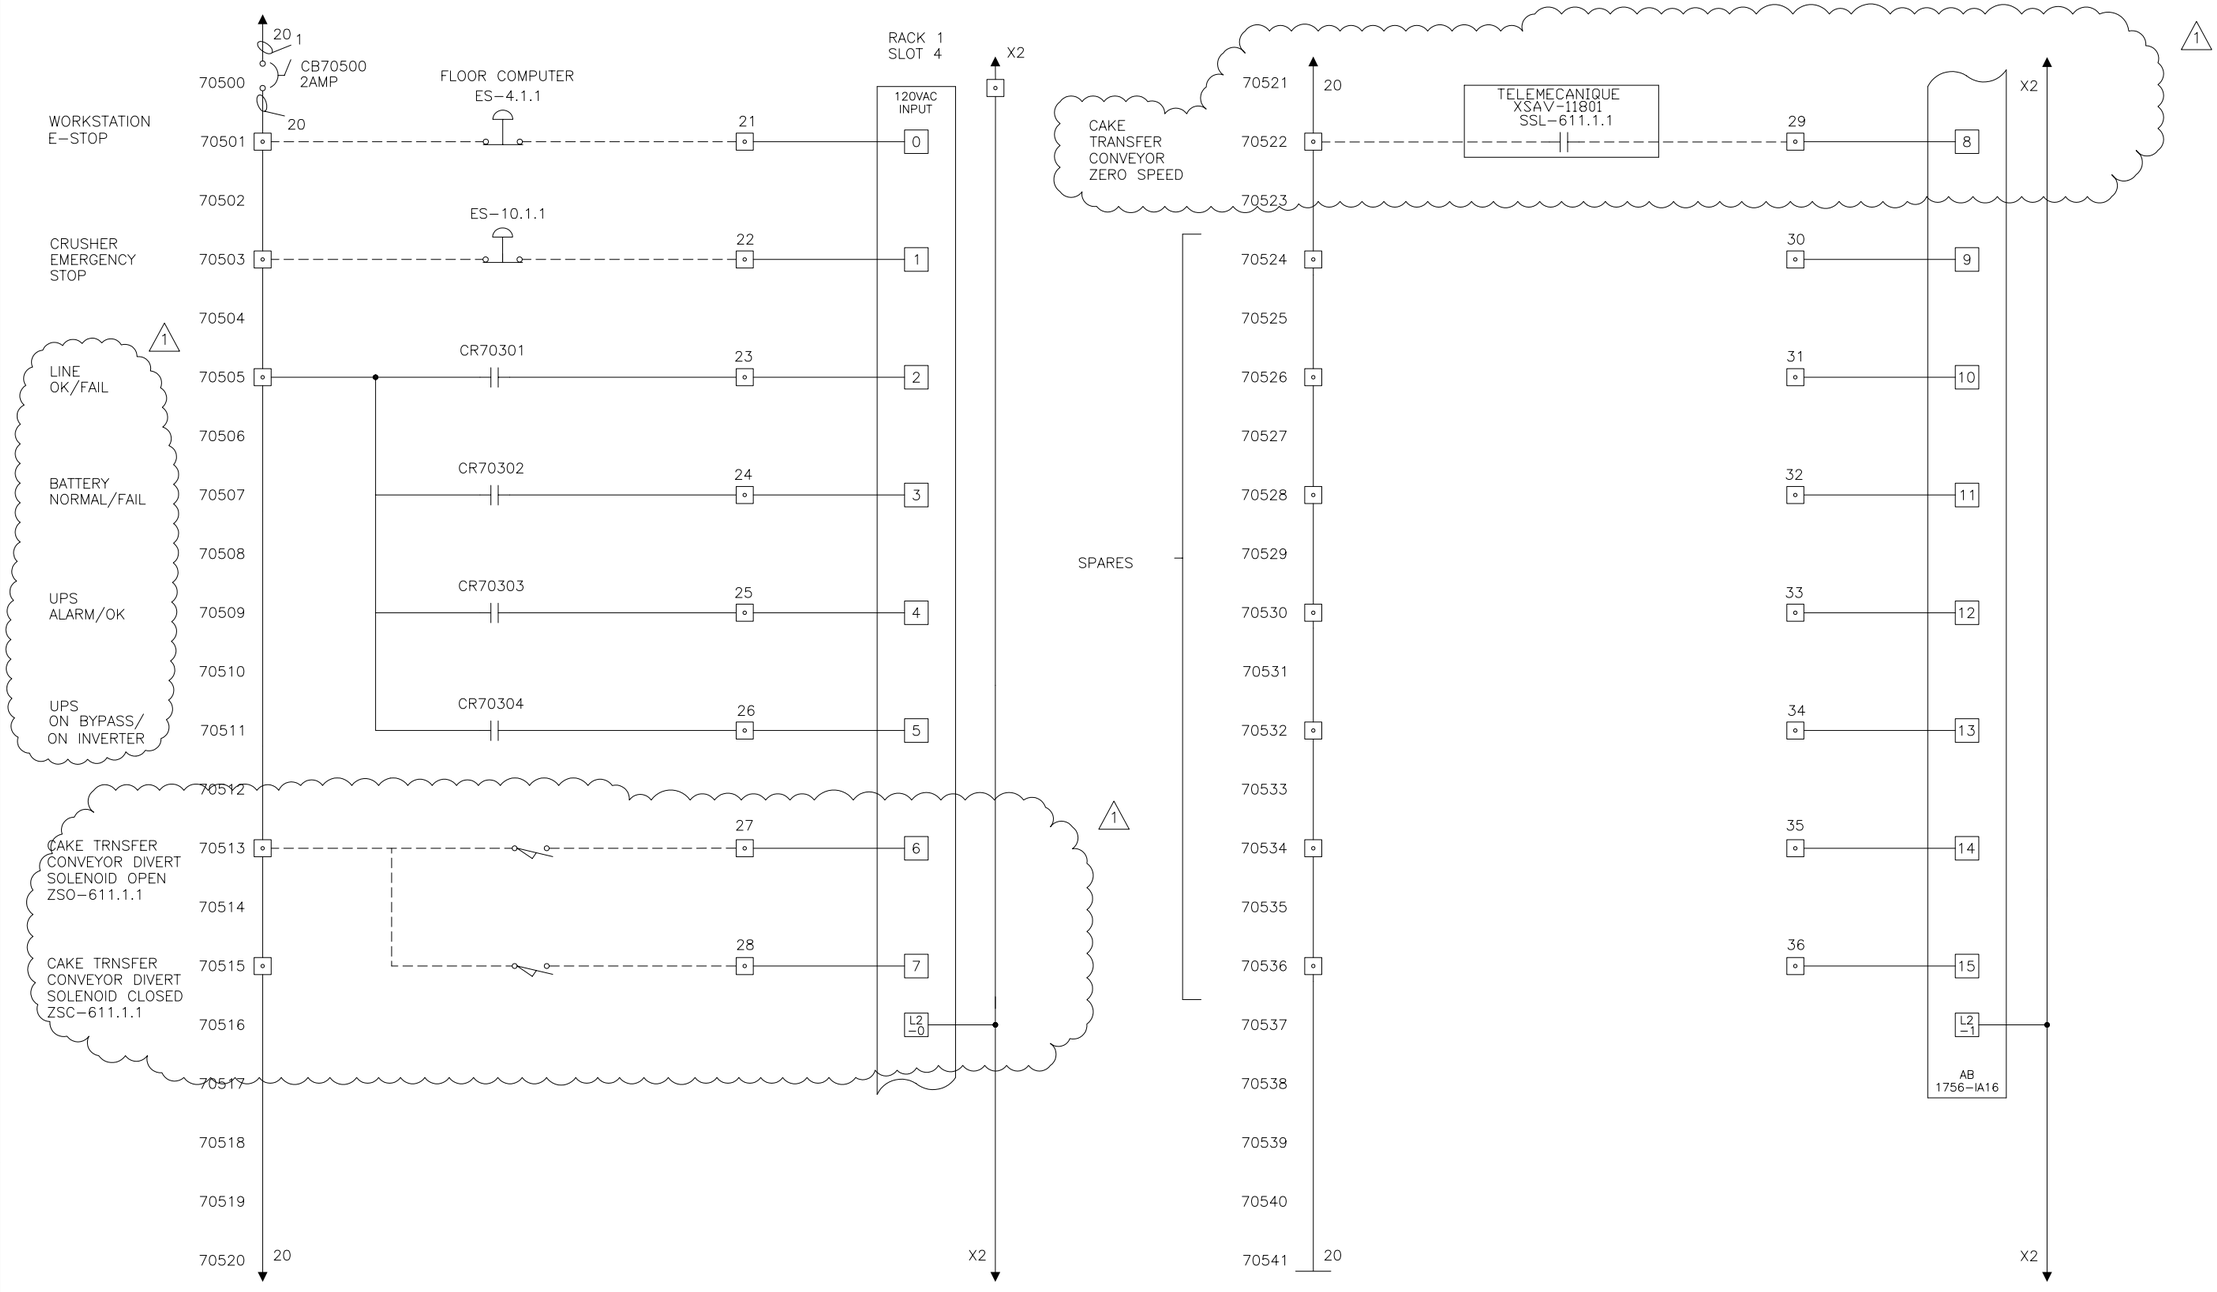

THIS DRAWING IS COPY RIGHTED
THIS DRAWING IS A TRADE SECRET AND ONLY ENTRUSTED TO THE RECIEVER FOR HIS PERSONAL USE. WITHOUT THE SIGNED WRITTEN CONSENT OF ANDRITZ-RUTHNER, INC., IT MUST NOT BE COPIED NOR MADE AVAILABLE TO THIRD PARTIES, INCLUDING COMPETITORS, NOR MADE ACCESSIBLE TO SUCH PARTIES. ANY ILLEGAL USE BY THE RECIEVER OR THIRD PARTIES FOR WHICH HE IS RESPONSIBLE CAN CONSTITUTE A CAUSE FOR LEGAL ACTION. THIS DRAWING MUST BE RETURNED ON REQUEST OF THE COMPANY.

RELEASED 12/08/06
REVISION – 1

ANDRITZ
ANDRITZ-RUTHNER, INC.
1010 COMMERCIAL BLVD. SOUTH
ARLINGTON, TEXAS 76001
(817) 465-5611

STATE OF CONNECTICUT • DEPARTMENT OF CONSUMER PROTECTION • PROFESSIONAL ENGINEER

REV		DATE
0	FOR FINAL REVIEW/BUILDING PERMIT	06/05/06
1	ADDED ZSC, ZSO, SSL – 611.1.1	05/11/06

DRAWN BY: SSD
CHECKED BY:
APPROVED BY:
DATE: 12/27/05
DATE:
DATE:
SCALE: NONE
FILE 1524EP705
SIZE

DDS40

JOB NAME: CITY OF STAMFORD CONNECTICUT
SOLIDS DRYING PROJECT

TITLE: MCC I/O
WIRING DIAGRAM

PROJECT NUMBER 1524
DRAWING NUMBER EP-705 REV 1
SHEET 1 OF 1