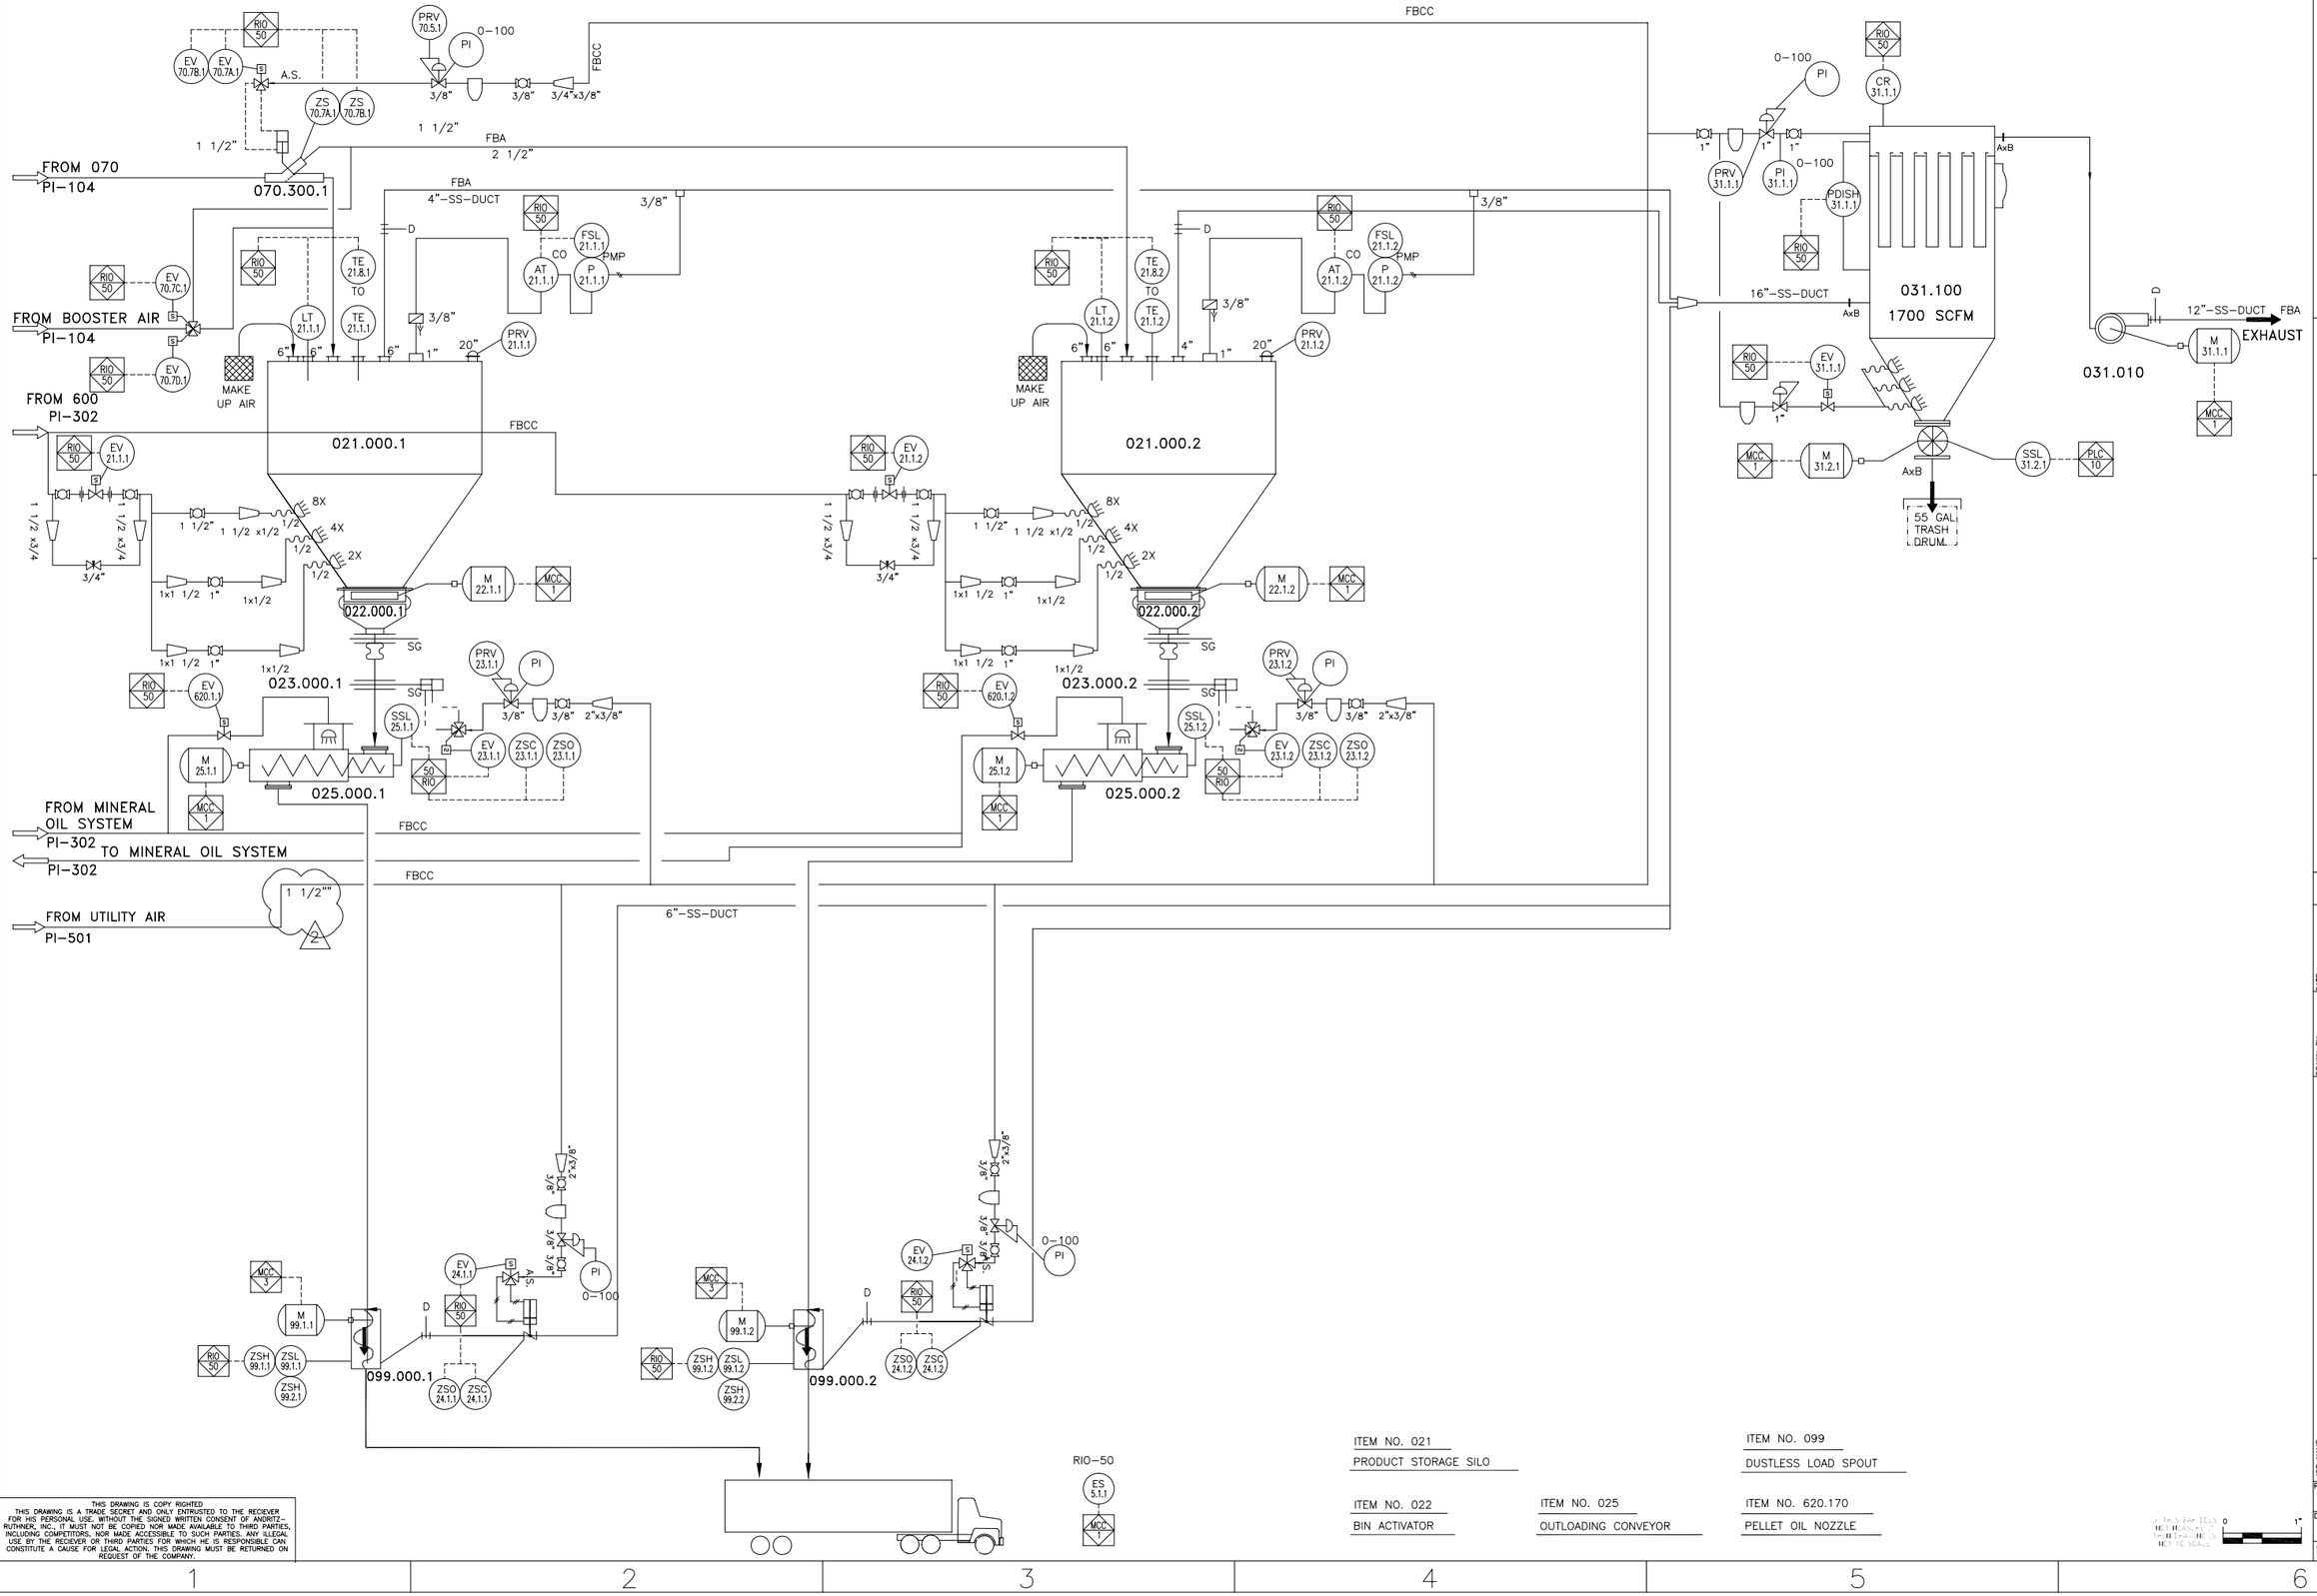

THIS DRAWING IS COPY RIGHTED
THIS DRAWING IS A TRADE SECRET AND ONLY ENTRUSTED TO THE RECIEVER FOR HIS PERSONAL USE, WITHOUT THE SIGNED WRITTEN CONSENT OF ANDRITZ-RUTHNER, INC., IT MUST NOT BE COPIED NOR MADE AVAILABLE TO THIRD PARTIES, INCLUDING COMPETITORS, NOR MADE ACCESSIBLE TO SUCH PARTIES. ANY ILLEGAL USE BY THE RECIEVER OR THIRD PARTIES FOR WHICH HE IS RESPONSIBLE CAN CONSTITUTE A CAUSE FOR LEGAL ACTION. THIS DRAWING MUST BE RETURNED ON REQUEST OF THE COMPANY.

ITEM NO. 021
PRODUCT STORAGE SILO

ITEM NO. 022
BIN ACTIVATOR

ITEM NO. 025
OUTLOADING CONVEYOR

ITEM NO. 099
DUSTLESS LOAD SPOUT

ITEM NO. 620.170
PELLET OIL NOZZLE

ANDRITZ-RUTHNER, INC.
1010 COMMERCIAL BLVD. SOUTH
ARLINGTON, TEXAS 76001
(817) 465-5611

REV	DESCRIPTION	DATE
1	REMOVED PNEUMATIC SLIDE GATE (023)	12/08/06
0	FOR FINAL REVIEW/BUILDING PERMIT	06/05/06
	REVISION	DATE

DRAWN BY: DAN
DATE: 4/23/03
CHECKED BY:
DATE:
APPROVED BY:
DATE:
SCALE: NONE
FILE 1524PI301
SIZE DDS40

JOB NAME: CITY OF STAMFORD CONNECTICUT SOLIDS DRYING PROJECT

TITLE: MECHANICAL FLOW DIAGRAM FINAL PRODUCT & LOADING

PROJECT NUMBER 1524

DRAWING NUMBER PI-301 REV 1

SHEET 1 OF 1